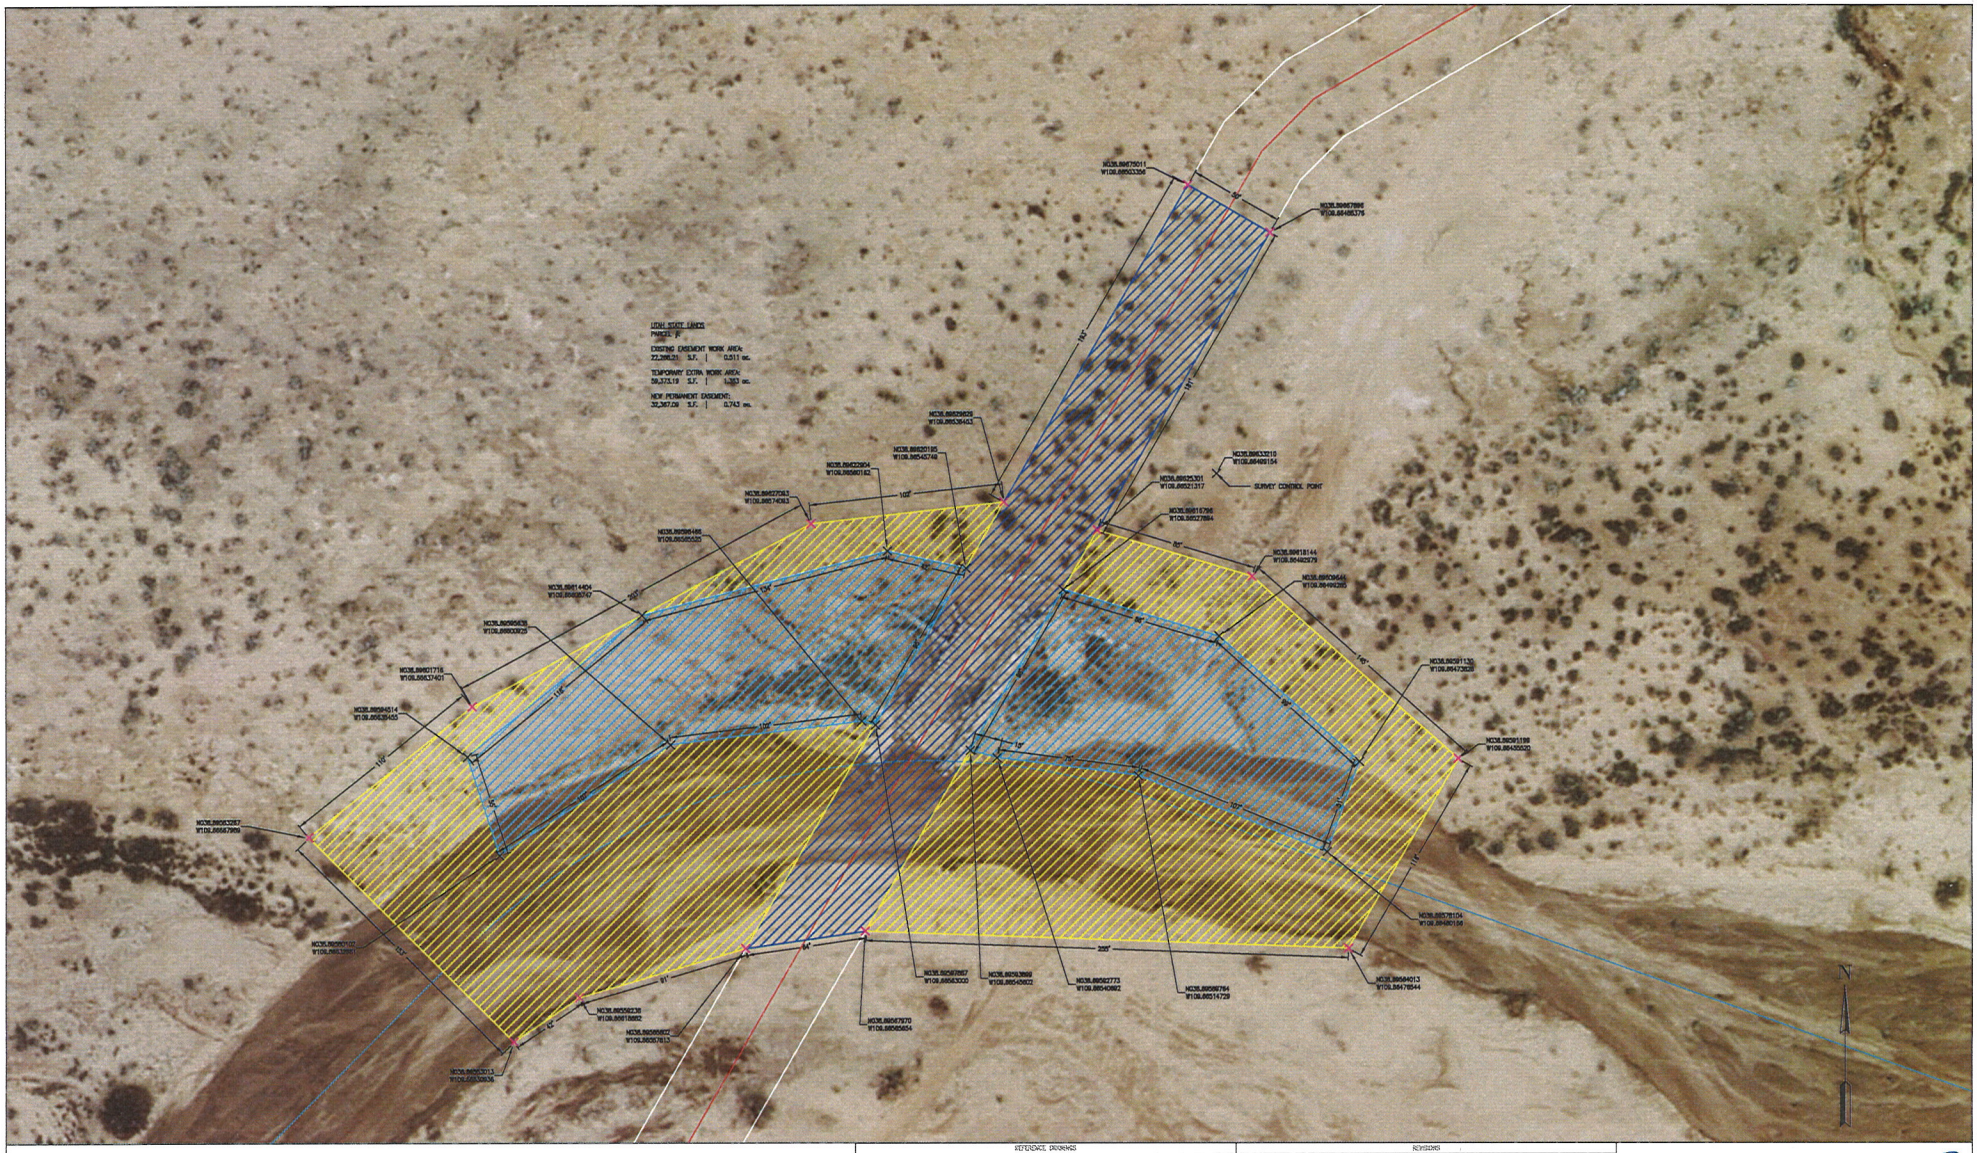

REFERENCE DRAWINGS	
DRAWING NUMBER	DESCRIPTION
XXXX.X-X-XXXX	DRAWING TITLE

REVISIONS						
#	DATE	BY	DESCRIPTION	W.O.	CHK	APP
a	10-13-2016	TAD	CREATED DRAWING			
b	10-13-2016	TAD	APPROVED FOR PERMITTING			
c	11-02-2016	TAD	ADDED NEW PERM. EASEMENT			

APPROVED FOR PERMITTING
on TM date 10-13-16

NORTHWEST PIPELINE, LLC
COURTHOUSE WASH EROSION REMEDIATION
LOCATION MAP
M.P. 160.28
T-24 S, R-20 E, S-25
GRAND COUNTY, UTAH

Williams

DRAWN: TAD	DATE: 10-13-2016	0 15 30 60 SCALE IN FEET
CHECK: MWP	DATE: 10-13-2016	
APPRV:	DATE:	DRAWING NUMBER CWER-L1 SHEET: 1 OF 1

FILE PATH: A:\DTS\2016_Courthouse_Wash\AutoCAD\PRODUCTION\CWER4.dwg